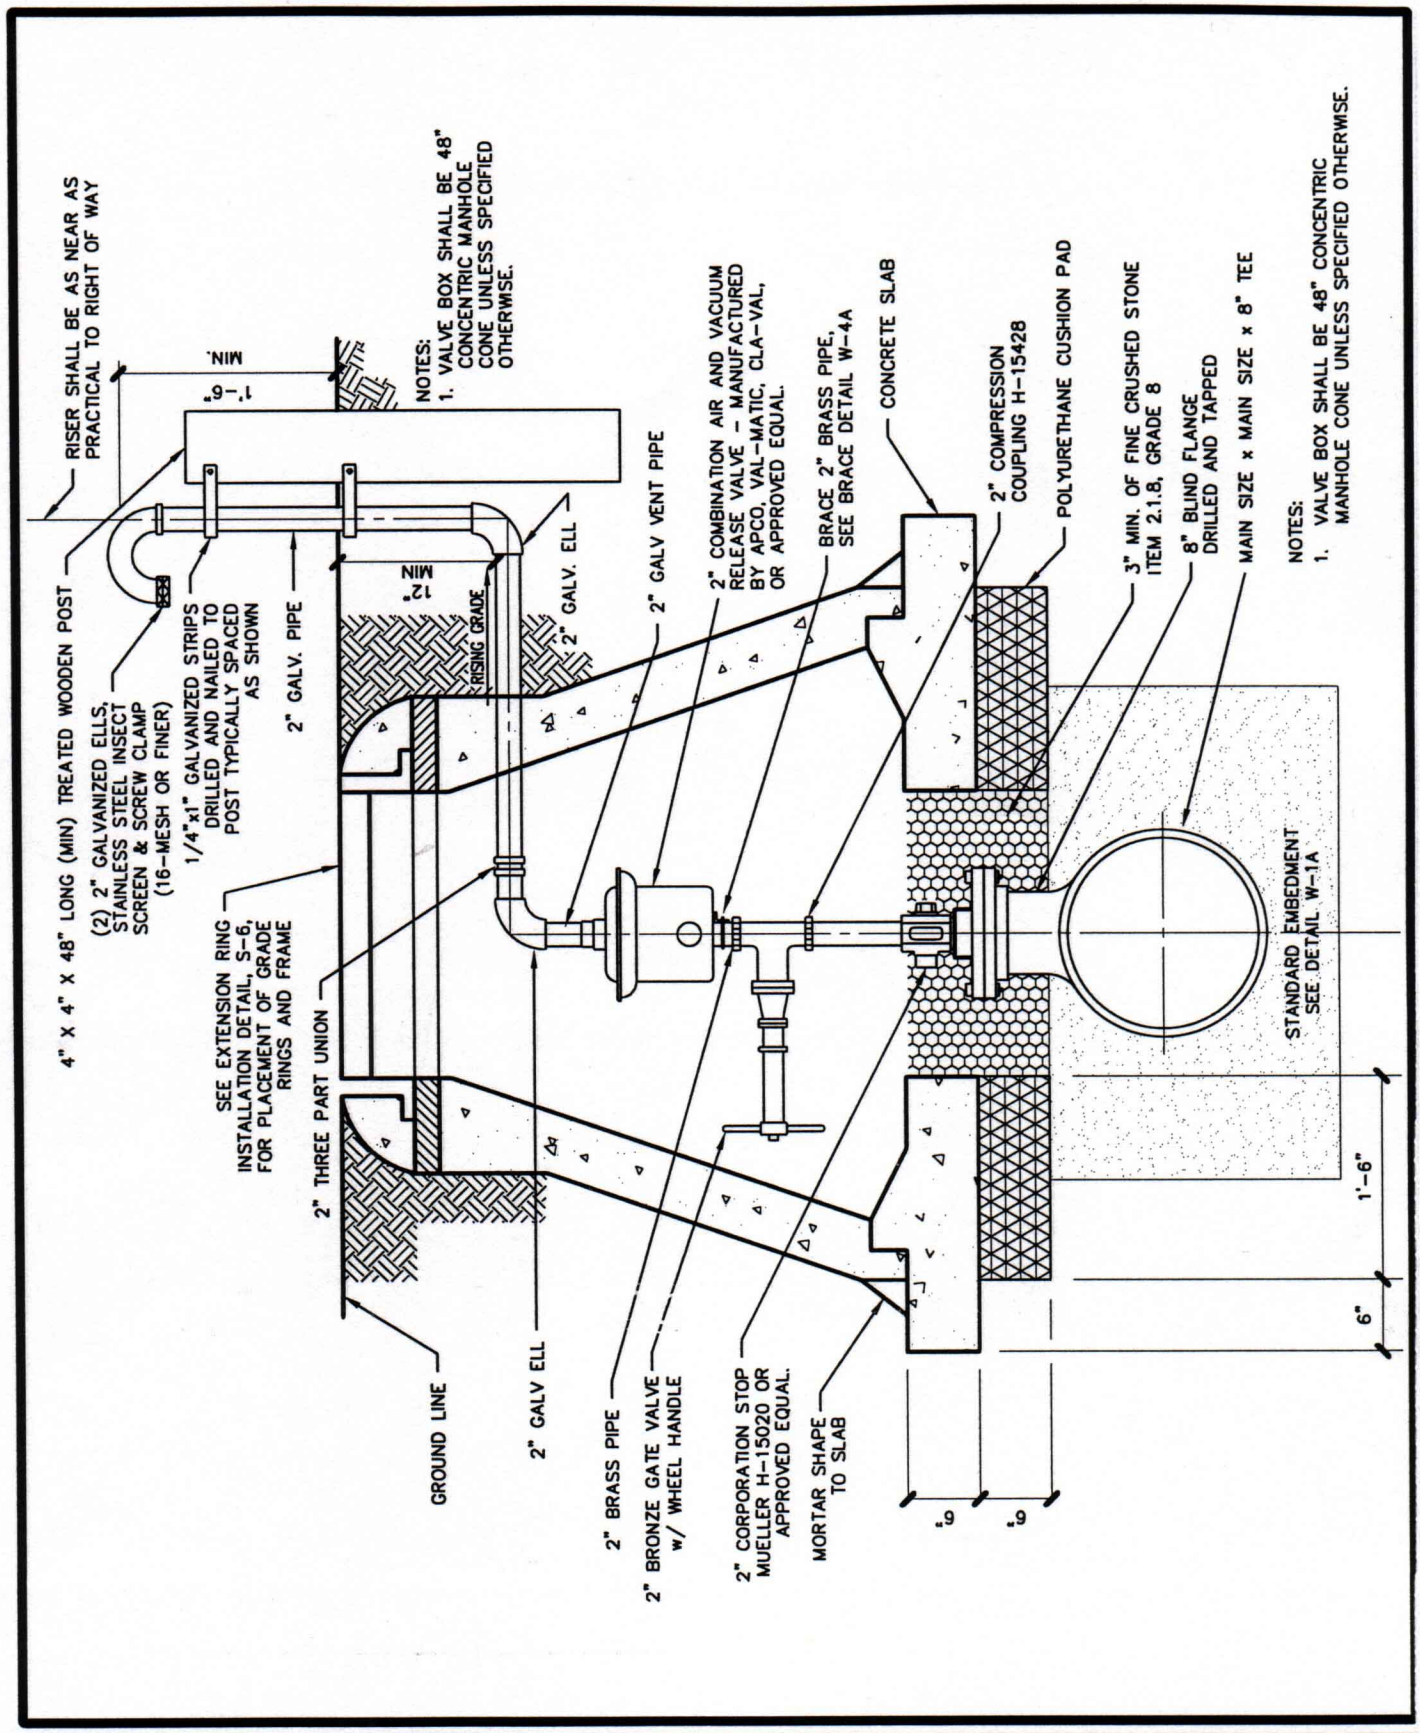

CITY OF DECATUR

WATER SYSTEM CONSTRUCTION DETAILS

AIR RELEASE VALVE ASSEMBLY

TYPE 2

REVISED MAR 2000

SCALE: 3/4" = 1'

SHEET: W-4B